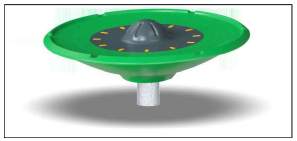
KOMPAN SPINNER DISC

KOMPAN PLAY HOUSE

MAGLIN 400 SERIES - 7 BIKE CONFIGURATION

MAGLIN 400 SERIES - 7 BIKE CONFIGURATION

BARKMAN LEXINGTON SLABS
16 X 24 IN FLINT

PLANT SCHEDULE

PMG PROJECT NUMBER: 23-222

KEY	QTY	BOTANICAL NAME	COMMON NAME	PLANTED SIZE / REMARKS
TREE				
	3	ACER PALMATUM 'TWOMBLY'S RED SENTINEL'	COLUMNAR RED JAPANESE MAPLE	6CM CAL; 1.5M STD; B&B
	4	AZALEA 'ROSY LIGHTS'	DECIDUOUS AZALEA; PURPLE/RED	#3 POT; 40CM
	2	CORNUS FLORIDA 'RUBRA'	PINK FLOWERING DOGWOOD	5CM CAL; 1.5M STD; B&B
	1	PICEA OMORIKA 'BRUNS'	BRUNS SERBIAN SPRUCE	2.5M HT; B&B; CLIMATE RESILIENT

NOTES: * PLANT SIZES IN THIS LIST ARE SPECIFIED ACCORDING TO THE BC LANDSCAPE STANDARD AND CANADIAN LANDSCAPE STANDARD, LATEST EDITION. CONTAINER SIZES SPECIFIED AS PER CNLA STANDARD. BOTH PLANT SIZE AND CONTAINER SIZE ARE THE MINIMUM ACCEPTABLE SIZES. * REFER TO SPECIFICATIONS FOR DEFINED CONTAINER MEASUREMENTS AND OTHER PLANT MATERIAL REQUIREMENTS. * SEARCH AND REVIEW: MAKE PLANT MATERIAL AVAILABLE FOR OPTIONAL REVIEW BY LANDSCAPE ARCHITECT AT SOURCE OF SUPPLY. AREA OF SEARCH TO INCLUDE LOWER MAINLAND AND FRASER VALLEY. * SUBSTITUTIONS: OBTAIN WRITTEN APPROVAL FROM THE LANDSCAPE ARCHITECT PRIOR TO MAKING ANY SUBSTITUTIONS TO THE SPECIFIED MATERIAL. UNAPPROVED SUBSTITUTIONS WILL BE REJECTED. ALLOW A MINIMUM OF FIVE DAYS PRIOR TO DELIVERY FOR REQUEST TO SUBSTITUTE. SUBSTITUTIONS ARE SUBJECT TO BC LANDSCAPE STANDARD AND CANADIAN LANDSCAPE STANDARD - DEFINITION OF CONDITIONS OF AVAILABILITY. * ALL LANDSCAPE MATERIAL AND WORKMANSHIP MUST MEET OR EXCEED BC LANDSCAPE STANDARD AND CANADIAN LANDSCAPE STANDARD LATEST EDITION. * ALL PLANT MATERIAL MUST BE PROVIDED FROM CERTIFIED DISEASE FREE NURSERY. * BIO-SOLIDS NOT PERMITTED IN GROWING MEDIUM UNLESS AUTHORIZED BY LANDSCAPE ARCHITECT.

6 REPLACEMENT TREES PROPOSED

48" HT. WOOD FENCE
8' HT. WOOD FENCE

0 10 20 50FT

23222-1.ZIP

©Copyright reserved. This drawing and design is the property of PMG Landscape Architects and may not be reproduced or used for other projects without their permission.

pmg LANDSCAPE ARCHITECTS
Suite C100 - 4185 Still Creek Drive
Burnaby, British Columbia, V5C 6G9
p: 604 294-0011 ; f: 604 294-0022

SEAL:

NO.	DATE	REVISION DESCRIPTION	DR.

CLIENT:

PROJECT:

RESIDENTIAL DEVELOPMENT

20220-20230 MICHAUD CRESCENT
CITY OF LANGLEY, B.C.

DRAWING TITLE:

LANDSCAPE TREE PLAN

DATE:	23.DEC.06	DRAWING NUMBER:
SCALE:	1"=10'-0"	**L1**
DRAWN:	MM	
DESIGN:	MM	
CHK'D:	YR	**OF 3**

PMG PROJECT NUMBER: **23-222**

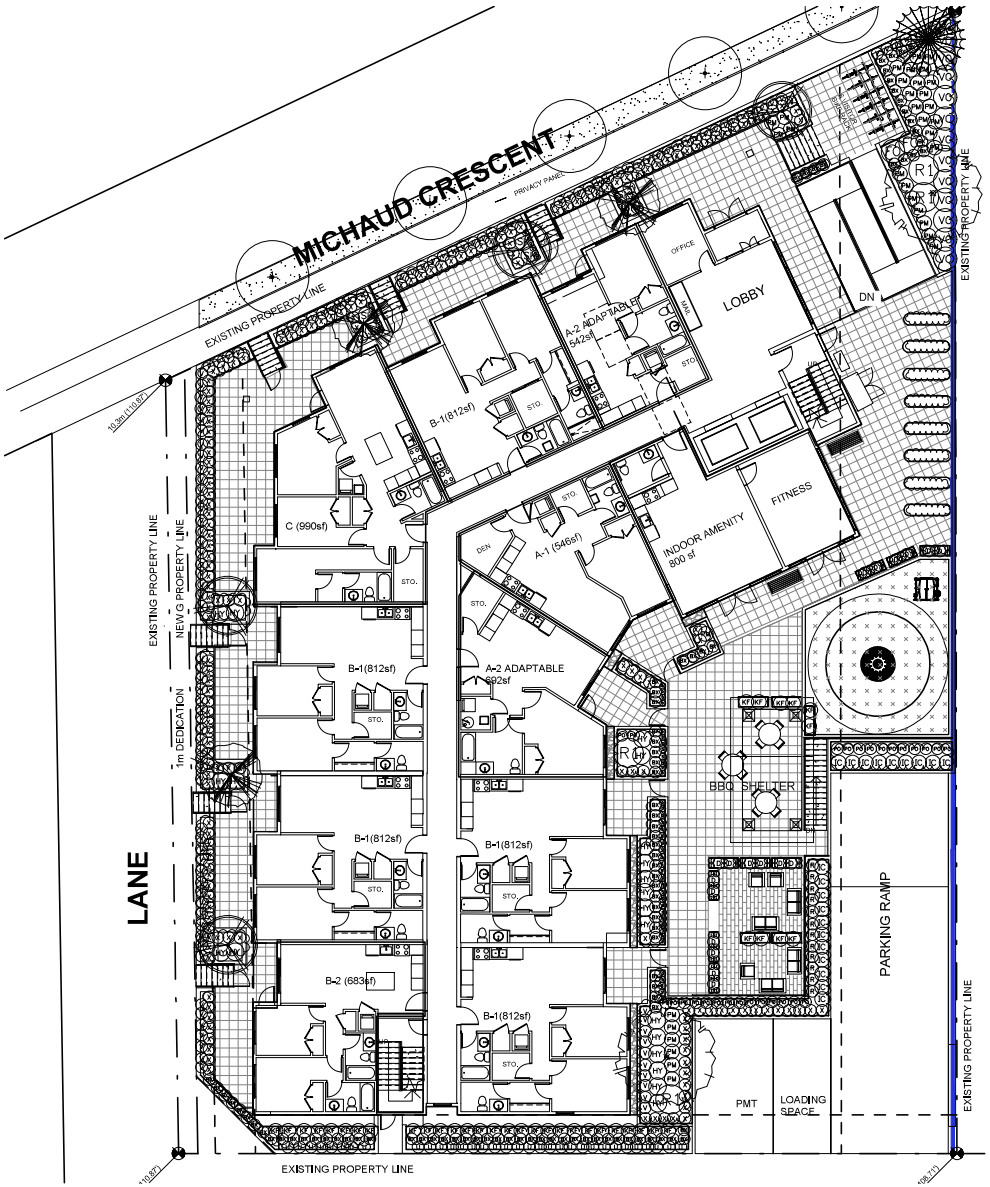
MICHAUD CRESCENT
PRIVACY PANEL
EXISTING PROPERTY LINE
LANE
NEW 0.9 PROPERTY LINE
1m DEDICATION
LOBBY
OFFICE
A-2 ADAPTABLE 642sf
B-1(812sf)
STO.
C (990sf)
A-1 (646sf)
DEN
INDOOR AMENITY 800 sf
FITNESS
A-2 ADAPTABLE 692sf
BBQ SHELTER
PARKING RAMP
B-2 (683sf)
PMT
LOADING SPACE
DN
UP
R1
R2
R3
R4
R5
R6
R7
R8
R9
R10
R11
R12
R13
R14
R15
R16
R17
R18
R19
R20
R21
R22
R23
R24
R25
R26
R27
R28
R29
R30
R31
R32
R33
R34
R35
R36
R37
R38
R39
R40

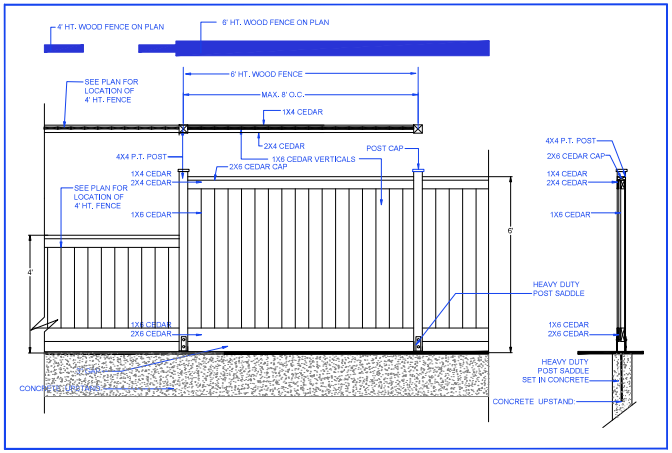

1 6' /4' HT. WOOD PERIMETER FENCE

1/2"=1-0"

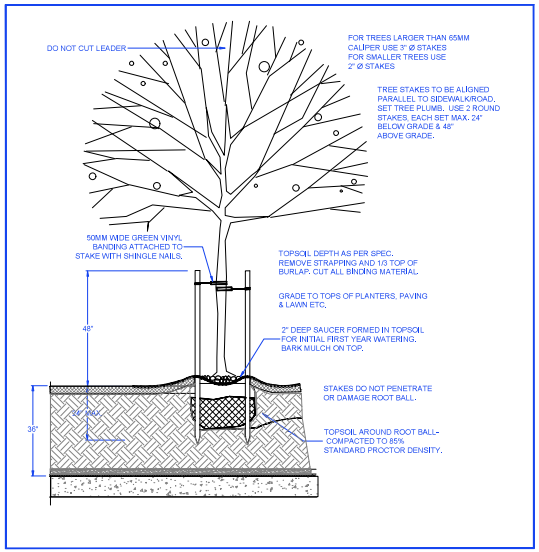

2 DECIDUOUS TREE PLANTING DETAIL ON SLAB

1/2"=1-0"

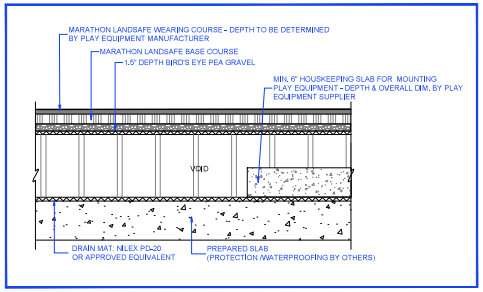

3 POURED IN PLACE RUBBER PLAY SURFACE

1"=1-0"

© Copyright reserved. This drawing and design is the property of PMG Landscape Architects and may not be reproduced or used for other projects without their permission.

pmg LANDSCAPE ARCHITECTS
Suite C100 - 4185 Still Creek Drive
Burnaby, British Columbia, V5C 6G9
p: 604 294-0011 ; f: 604 294-0022

SEAL:

NO.	DATE	REVISION DESCRIPTION	DR.

CLIENT:

PROJECT:

RESIDENTIAL DEVELOPMENT

20220-20230 MICHAUD CRESCENT
CITY OF LANGLEY, B.C.

DRAWING TITLE:

LANDSCAPE DETAILS

DATE:	23.DEC.05	DRAWING NUMBER:
SCALE:	AS NOTED	**L3**
DRAWN:	MM	
DESIGN:	MM	
CHK'D:	YR	**OF 3**

23222-1.ZIP

PMG PROJECT NUMBER: **23-222**